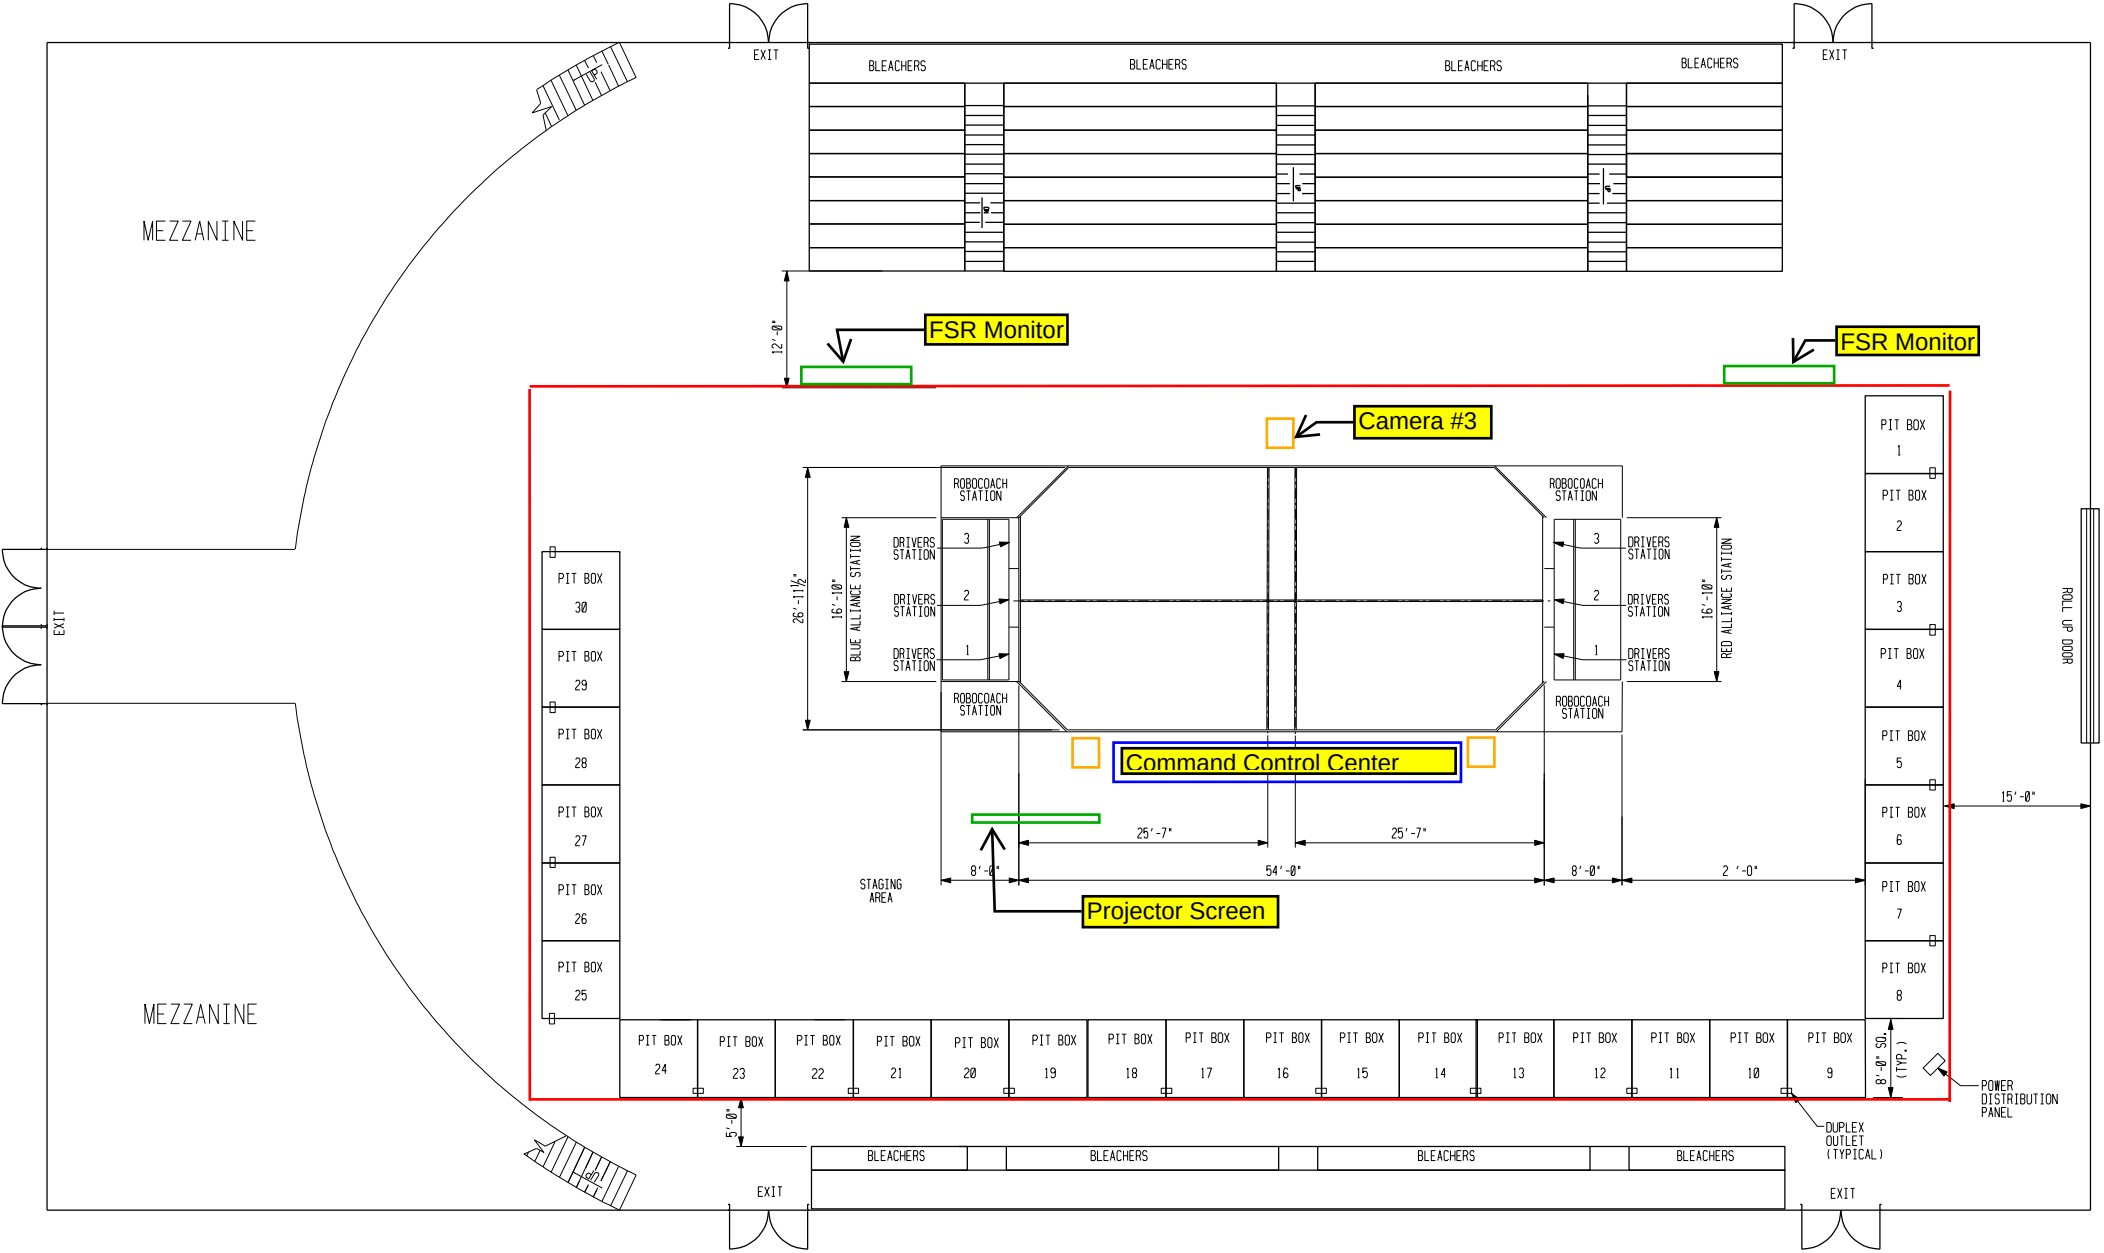
EXIT
BLEACHERS
BLEACHERS
BLEACHERS
BLEACHERS
EXIT
MEZZANINE
12'-0"
FSR Monitor
FSR Monitor
Camera #3
ROBOCOACH STATION
ROBOCOACH STATION
DRIVERS STATION
DRIVERS STATION
DRIVERS STATION
DRIVERS STATION
DRIVERS STATION
DRIVERS STATION
26'-11½"
16'-10" BLUE ALLIANCE STATION
16'-10" RED ALLIANCE STATION
ROBOCOACH STATION
ROBOCOACH STATION
Command Control Center
25'-7"
25'-7"
8'-0"
54'-0"
8'-0"
2'-0"
STAGING AREA
Projector Screen
PIT BOX 1
PIT BOX 2
PIT BOX 3
PIT BOX 4
PIT BOX 5
PIT BOX 6
PIT BOX 7
PIT BOX 8
PIT BOX 9
PIT BOX 10
PIT BOX 11
PIT BOX 12
PIT BOX 13
PIT BOX 14
PIT BOX 15
PIT BOX 16
PIT BOX 17
PIT BOX 18
PIT BOX 19
PIT BOX 20
PIT BOX 21
PIT BOX 22
PIT BOX 23
PIT BOX 24
PIT BOX 25
PIT BOX 26
PIT BOX 27
PIT BOX 28
PIT BOX 29
PIT BOX 30
EXIT
MEZZANINE
ROLL UP DOOR
15'-0"
8'-0" SQ. (TYP.)
POWER DISTRIBUTION PANEL
DUPLEX OUTLET (TYPICAL)
5'-0"
BLEACHERS
BLEACHERS
BLEACHERS
BLEACHERS
EXIT
EXIT